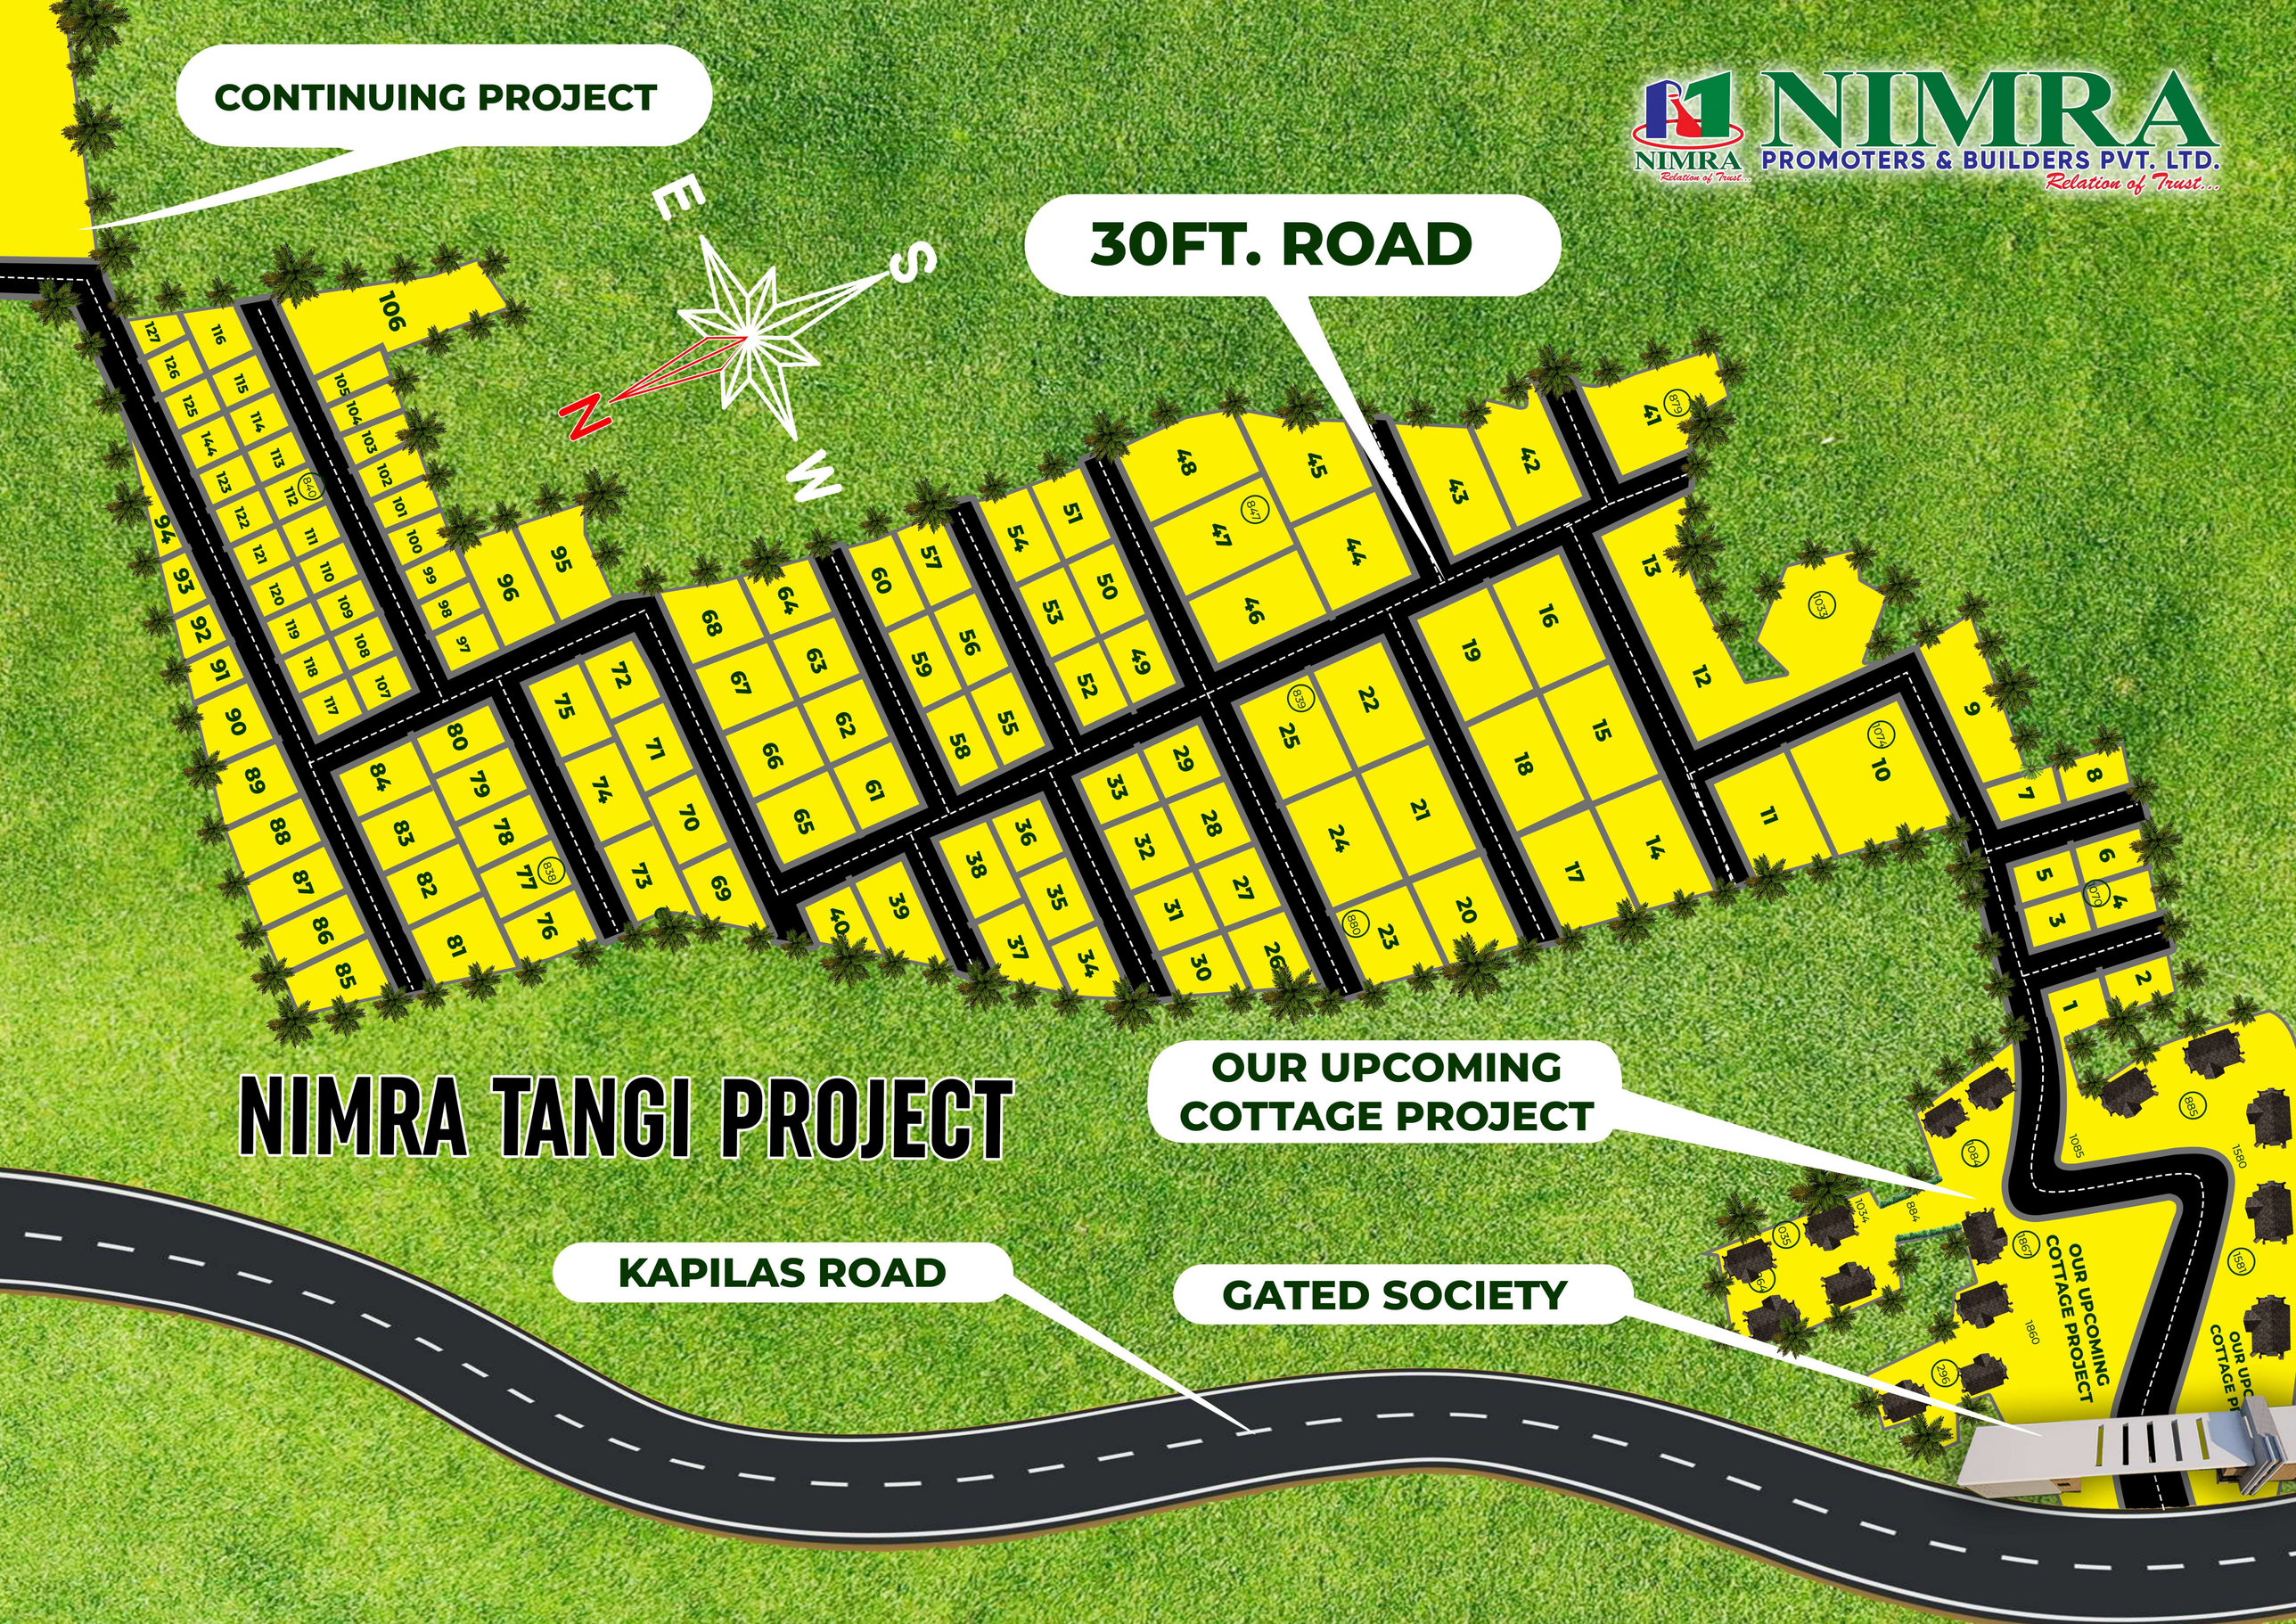
NIMRA
NIMRA PROMOTERS & BUILDERS PVT. LTD.
Relation of Trust...
CONTINUING PROJECT
30FT. ROAD
E
S
N
W
NIMRA TANGI PROJECT
OUR UPCOMING COTTAGE PROJECT
KAPILAS ROAD
GATED SOCIETY